


Site Utilization Plan - REV6

Phase 3 - HW Work in Towerview - South (Eastbound) Lane MIS DUES Scope of Work

May 5th - July 25th **

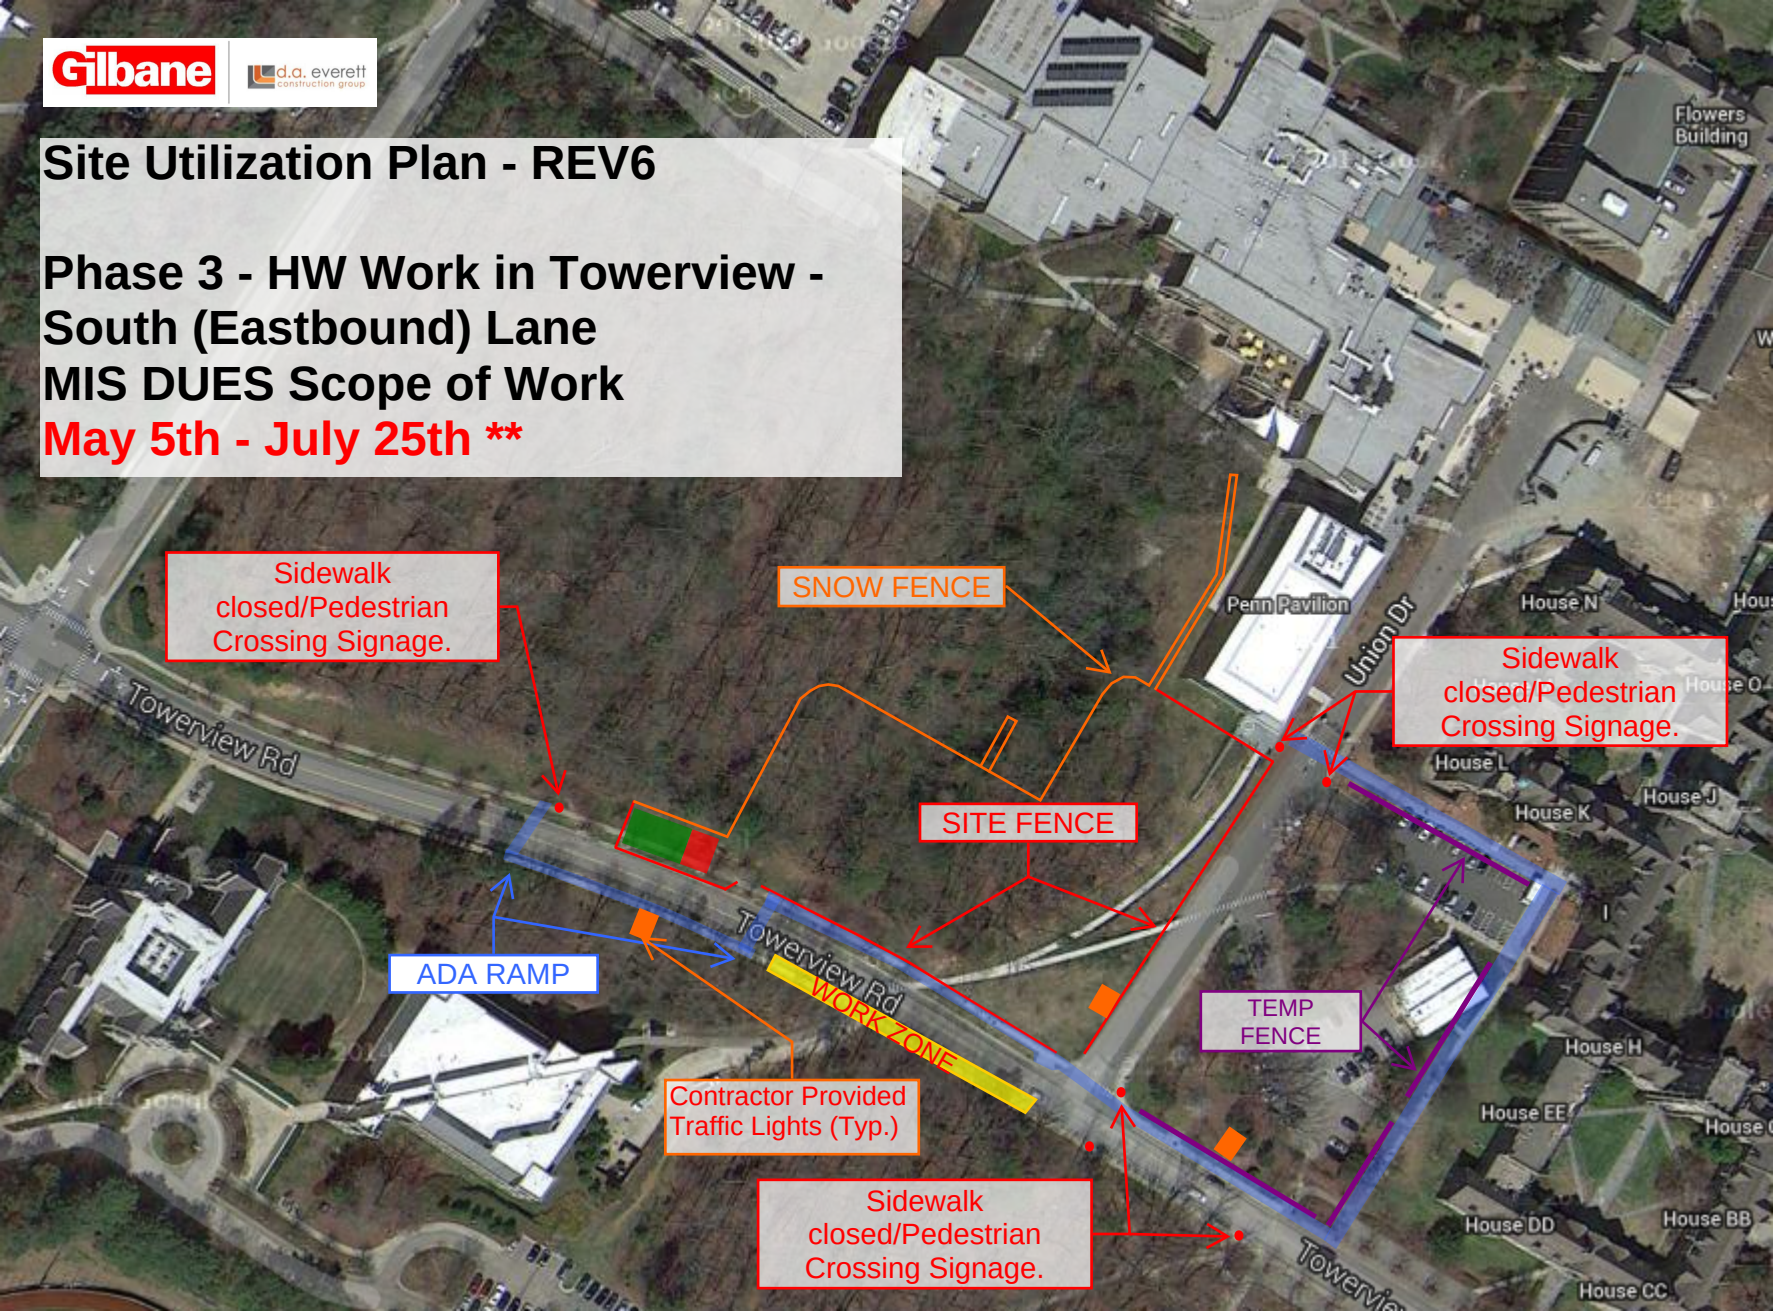

Sidewalk
closed/Pedestrian
Crossing Signage.

SNOW FENCE

Sidewalk
closed/Pedestrian
Crossing Signage.

SITE FENCE

ADA RAMP

TEMP
FENCE

Contractor Provided
Traffic Lights (Typ.)

Sidewalk
closed/Pedestrian
Crossing Signage.